ADD A VARIABLE MESSAGE BOARD
FACING SOUTHBOUND WILLOW CREEK RD
AT 300' NORTH of GAIL GARDNER
3 DAYS IN ADVANCE of RESTRICTIONS.

SEE ATTACHED
SHEET FOR
VMS MESSAGES

TRAFFICADE SERVICE

TRAFFICADE SERVICE INC.
2533 W. HOLLY ST.
PHOENIX, AZ 85009
(602) 431-0911
FAX (602) 272-3705

NOT TO SCALE

LOCATION OF WORK: CITY OF PRESCOTT
CONTRACTOR: SOUTHWEST INDUSTRIAL RIGGING
PHONE #: 602-278-6261
FAX #: 602-278-5191
CONTACT PERSON: KEITH MASON AT SW INDUST.
DATE DRAWN: JULY 21, 2015 602-350-0080
DRAWN BY: DOONE BAKER
TIME: DAY-TIME SETUP
LOCATION #: 0867
DATE OF WORK:
START TIME: ~~8:30 AM TO 4:00 PM~~
PERMIT #:
INSPECTOR: 6AM to 3pm

REVIEWED BY CITY OF PRESCOTT ENGINEERING DEPARTMENT
DATE:

K. R. Atteberry 7/22/2015
Signed Date

☒ APPROVED ☐ NOT APPROVED

ES1507-014
OFF-DUTY Police officer
Required to manually
control Traffic Signal AT
Willow Creek/Whipple

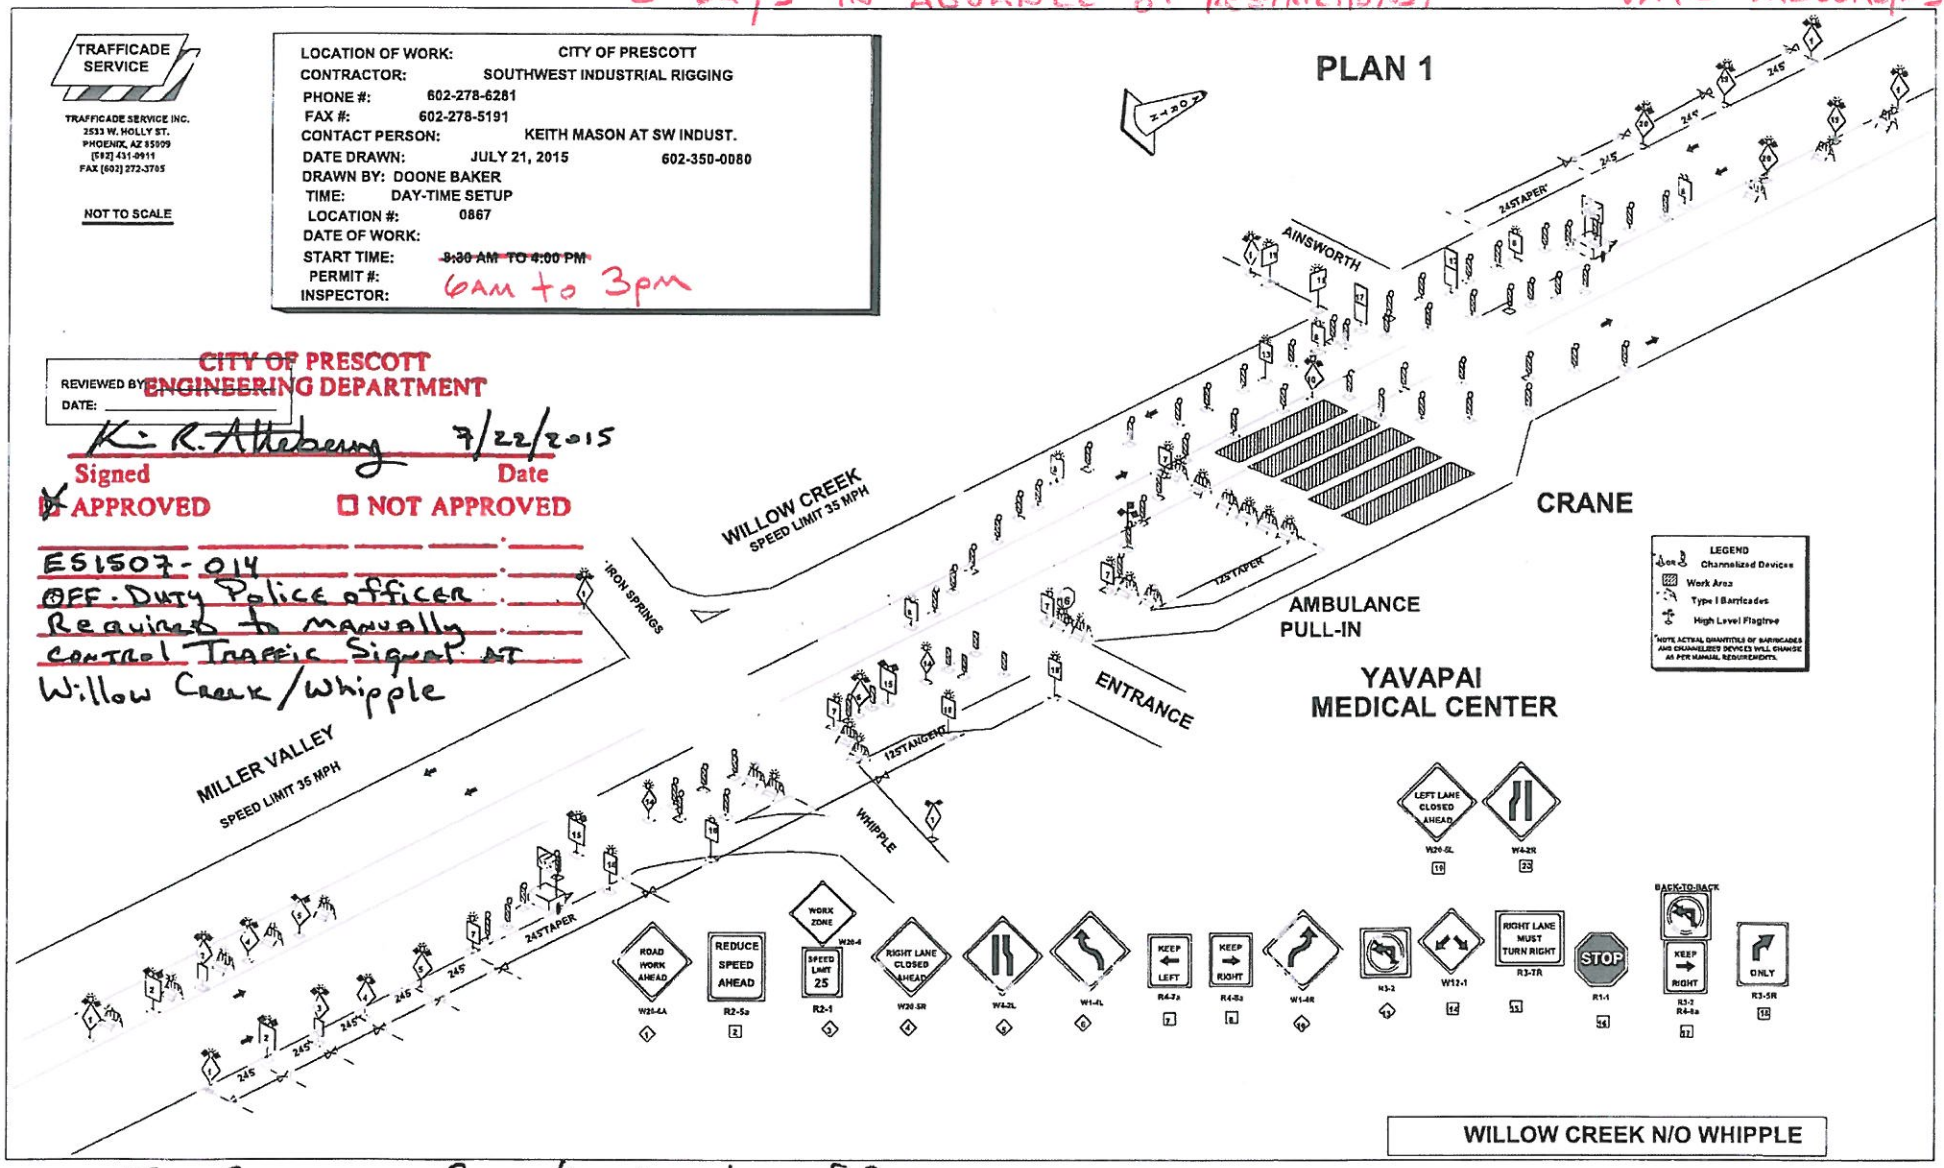

To CONTRACT for & schedule off-DUTY
Prescott Police officers, contact
Dispatch AT (928) 445-3131

VMS Board Messages

2 and 3 days before

1st page

TRAFFIC
DELAYS
7/30/15

2nd page

USE
GAIL
GARDNER

Day of restrictions

1st page

TRAFFIC
DELAYS
AHEAD

2nd page

USE
GAIL
GARDNER