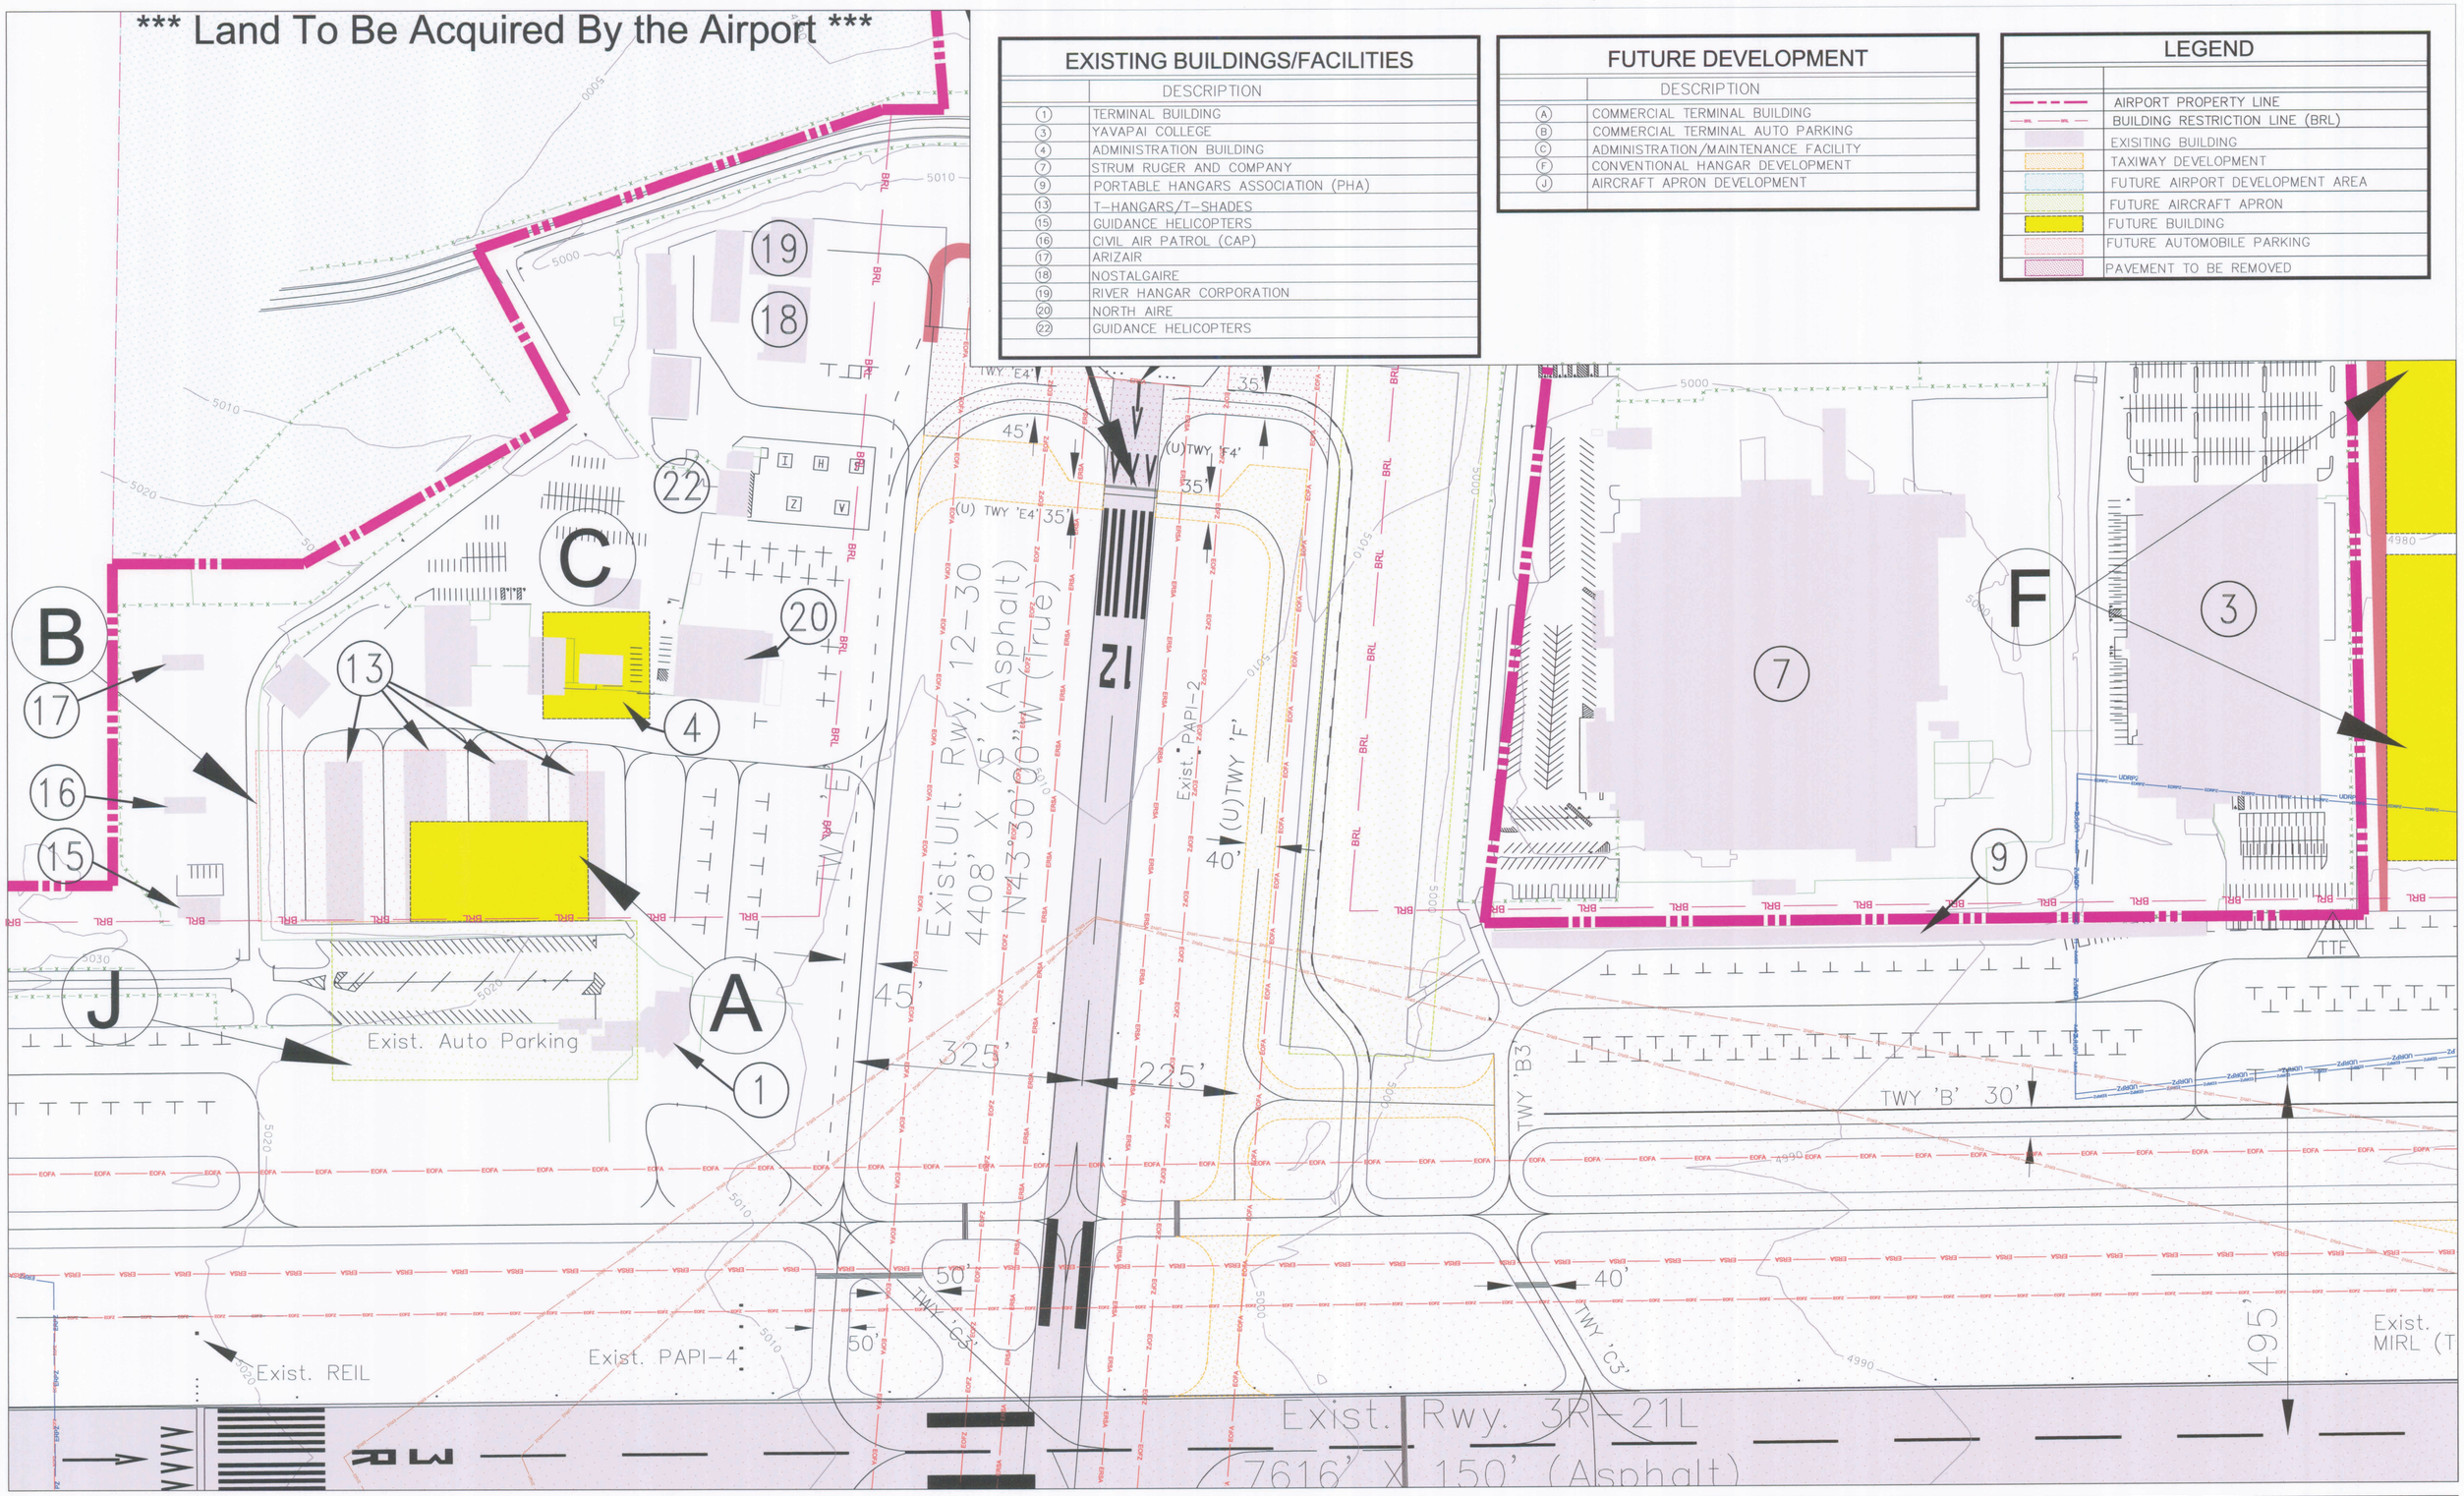

EXISTING BUILDINGS/FACILITIES

	DESCRIPTION
1	TERMINAL BUILDING
3	YAVAPAI COLLEGE
4	ADMINISTRATION BUILDING
7	STRUM RUGER AND COMPANY
9	PORTABLE HANGARS ASSOCIATION (PHA)
13	T-HANGARS/T-SHADES
15	GUIDANCE HELICOPTERS
16	CIVIL AIR PATROL (CAP)
17	ARIZAIR
18	NOSTALGAIRE
19	RIVER HANGAR CORPORATION
20	NORTH AIRE
22	GUIDANCE HELICOPTERS

FUTURE DEVELOPMENT

	DESCRIPTION
A	COMMERCIAL TERMINAL BUILDING
B	COMMERCIAL TERMINAL AUTO PARKING
C	ADMINISTRATION/MAINTENANCE FACILITY
F	CONVENTIONAL HANGAR DEVELOPMENT
J	AIRCRAFT APRON DEVELOPMENT

LEGEND

	AIRPORT PROPERTY LINE
	BUILDING RESTRICTION LINE (BRL)
	EXISITING BUILDING
	TAXIWAY DEVELOPMENT
	FUTURE AIRPORT DEVELOPMENT AREA
	FUTURE AIRCRAFT APRON
	FUTURE BUILDING
	FUTURE AUTOMOBILE PARKING
	PAVEMENT TO BE REMOVED

PRESCOTT MUNICIPAL AIRPORT

CITY OF PRESCOTT ARIZONA
Everybody's Hometown

ERNEST A. LOVE FIELD (PRC)
Prescott, Arizona

Owner: CITY OF PRESCOTT
201 SOUTH CORTEZ STREET
PRESCOTT, AZ 86301
Phone 928-777-1114

Manager: BENJAMIN D VARDIMAN
6546 CRYSTAL LANE
PRESCOTT, AZ 86301
Phone 928-777-1114

Magnetic Declination: 11°36' E (June 2008)
Annual Variation: 0°1' W
(Source: National Geophysical Data Center)

TRUE NORTH
MAGNETIC NORTH

Graphical scale in feet
0 50 100 200

TERMINAL AREA PLAN

Funding Acknowledgement
The preparation of this document was financed in part through a grant from the Federal Aviation Administration as provided under Section 505 of the Airport and Airway Improvement Act of 1982, as amended by the Airport and Airway Safety and Expansion Act of 1987. The contents do not necessarily reflect the official views or policy of the FAA. Acceptance of this report by the FAA does not in any way constitute a commitment on the part of the United States to participate in any development depicted therein nor does it indicate that the proposed development is environmentally in accordance with appropriate public laws.

Designed by: NS
Drawn by: NS
Checked by: MC
August 2010
Sheet 6 of 8

THE Louis Berger Group, INC.
2345 E. THOMAS ROAD
SUITE 220 - PHOENIX, AZ 85016
TEL 602-234-1124 FAX 602-241-1561
WWW.LOUISBERGER.COM

AVIATION SERVICES HEADQUARTERS
20 CORPORATE WOODS BLVD
ALBANY, NY 12211
TEL 518-432-9545 FAX 518-432-9571
WWW.LOUISBERGER.COM